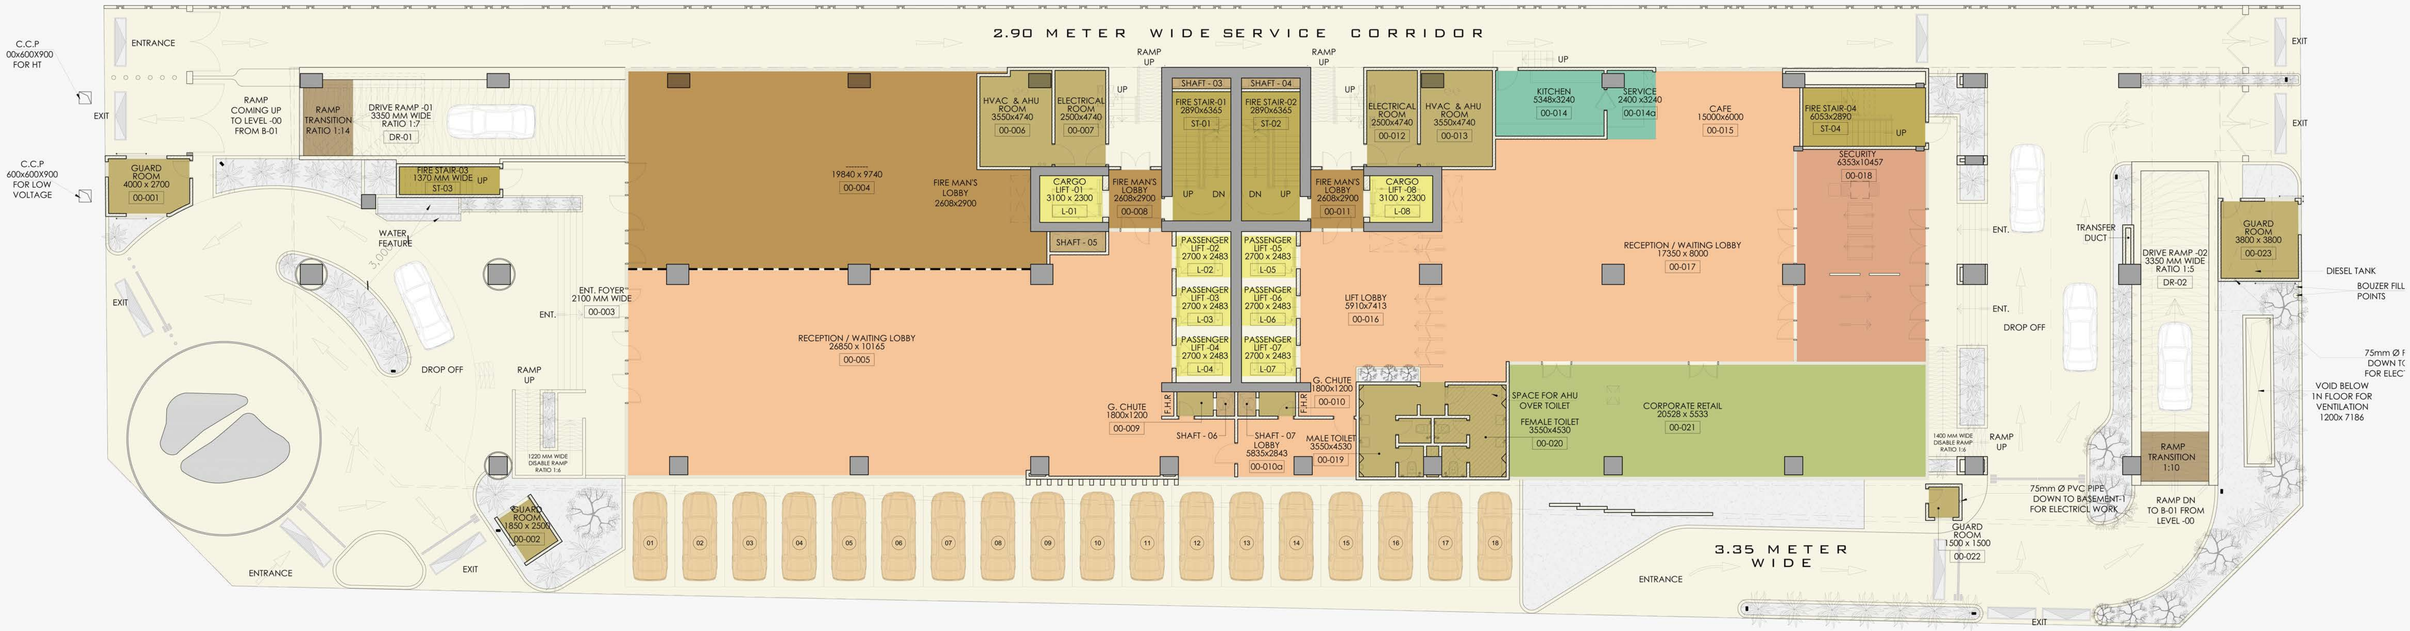
2.90 METER WIDE SERVICE CORRIDOR
C.C.P 00x600X900 FOR HT
C.C.P 600x600X900 FOR LOW VOLTAGE
ENTRANCE
EXIT
RAMP COMING UP TO LEVEL -00 FROM B-01
RAMP TRANSITION RATIO 1:14
DRIVE RAMP -01 3350 MM WIDE RATIO 1:7
DR-01
GUARD ROOM 4000 x 2700
00-001
FIRE STAIR-03 1370 MM WIDE
ST-03
UP
WATER FEATURE
3.000
ENT. FOYER 2100 MM WIDE
00-003
ENT.
DROP OFF
RAMP UP
1220 MM WIDE DISABLE RAMP RATIO 1:6
GUARD ROOM 1850 x 2500
00-002
19840 x 9740
00-004
FIRE MAN'S LOBBY 2608x2900
HVAC & AHU ROOM 3550x4740
00-006
ELECTRICAL ROOM 2500x4740
00-007
CARGO LIFT -01 3100 x 2300
L-01
FIRE MAN'S LOBBY 2608x2900
00-008
SHAFT - 05
RECEPTION / WAITING LOBBY 26850 x 10165
00-005
SHAFT - 03
SHAFT - 04
FIRE STAIR-01 2890x6365
ST-01
FIRE STAIR-02 2890x6365
ST-02
UP
DN
PASSENGER LIFT -02 2700 x 2483
L-02
PASSENGER LIFT -03 2700 x 2483
L-03
PASSENGER LIFT -04 2700 x 2483
L-04
PASSENGER LIFT -05 2700 x 2483
L-05
PASSENGER LIFT -06 2700 x 2483
L-06
PASSENGER LIFT -07 2700 x 2483
L-07
G. CHUTE 1800x1200
00-009
F.H.R
SHAFT - 06
SHAFT - 07 LOBBY 5835x2843
00-010a
G. CHUTE 1800x1200
00-010
MALE TOILET 3550x4530
00-019
LIFT LOBBY 5910x7413
00-016
FIRE MAN'S LOBBY 2608x2900
00-011
CARGO LIFT -08 3100 x 2300
L-08
ELECTRICAL ROOM 2500x4740
00-012
HVAC & AHU ROOM 3550x4740
00-013
KITCHEN 5348x3240
00-014
SERVICE 2400 x3240
00-014a
CAFE 15000x6000
00-015
RECEPTION / WAITING LOBBY 17350 x 8000
00-017
SPACE FOR AHU OVER TOILET
FEMALE TOILET 3550x4530
00-020
CORPORATE RETAIL 20528 x 5533
00-021
FIRE STAIR-04 6053x2890
ST-04
SECURITY 6553x10457
00-018
ENT.
TRANSFER DUCT
DRIVE RAMP -02 3350 MM WIDE RATIO 1:5
DR-02
GUARD ROOM 3800 x 3800
00-023
DIESEL TANK
BOUZER FILL POINTS
75mm Ø PVC PIPE DOWN TO BASEMENT-1 FOR ELECTRICL WORK
VOID BELOW IN FLOOR FOR VENTILATION 1200x 7186
1400 MM WIDE DISABLE RAMP RATIO 1:6
RAMP UP
RAMP TRANSITION 1:10
RAMP DN TO B-01 FROM LEVEL -00
GUARD ROOM 1500 x 1500
00-022
3.35 METER WIDE
01
02
03
04
05
06
07
08
09
10
11
12
13
14
15
16
17
18